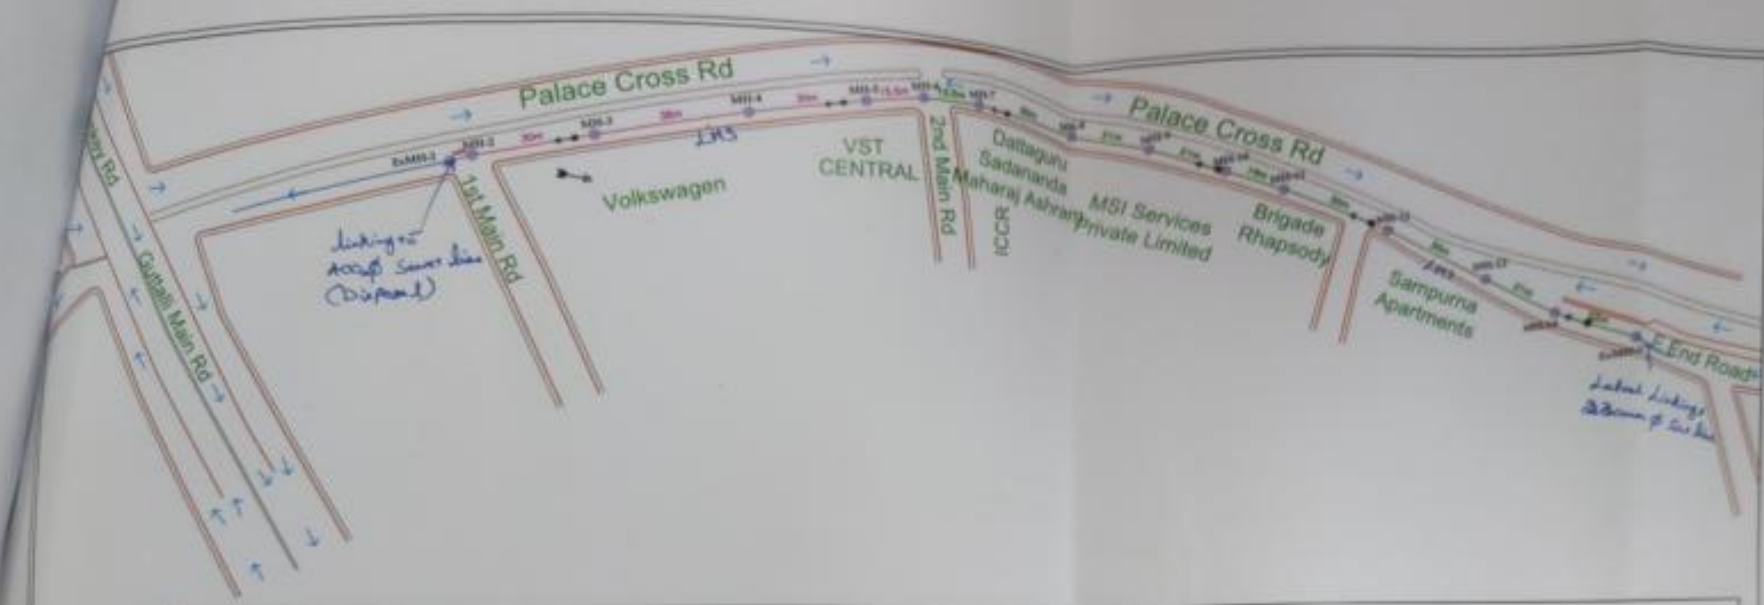

NOTES:

1. ALL DIMENSIONS ARE IN METRES UNLESS OTHERWISE MENTIONED

ABBREVIATIONS:

EMH – EXISTING MANHOLE
IL – INVERT LEVEL
MH – MANHOLE
L – LENGTH
GL – GROUND LEVEL

CODES:

SURVEYED MACHINEHOLES –
PROPOSED 300mm DIA RCC SEWER LINE ALIGNMENT –
PROPOSED 400mm DIA RCC SEWER LINE ALIGNMENT –
EXISTING SEWER LINE –
GROUND LEVEL AS PER SURVEY –
FLOW DIRECTION –

FOR APPROVAL
DO NOT SCALE

DATUM-915.000	
GROUND LEVEL	
INVERT LEVEL	
DEPTH OF CUT	
CHAINAGE	
CUMULATIVE CHAINAGE	
STATION	
PROPOSED DIA	400mm ø SW line / 300mm ø SW line

BANGALORE WATER SUPPLY AND SEWERAGE BOARD

PROJECT: DRAWING FOR THE WORK OF PROVIDING AND LAYING 400/300MM DIA RCC NP3 CLASS SEWER LINE FROM E END ROAD TO 1ST MAIN ALONG PALACE CROSS ROAD, CHAKRAVARTHY LAYOUT, ARMANE NAGAR,COMING UNDER ULR S/Stn AREA OF AEE SW-1 SUB DIVISION.

SURVEYED & DRAWN:

AEE (SW)-1 / AE (SW)

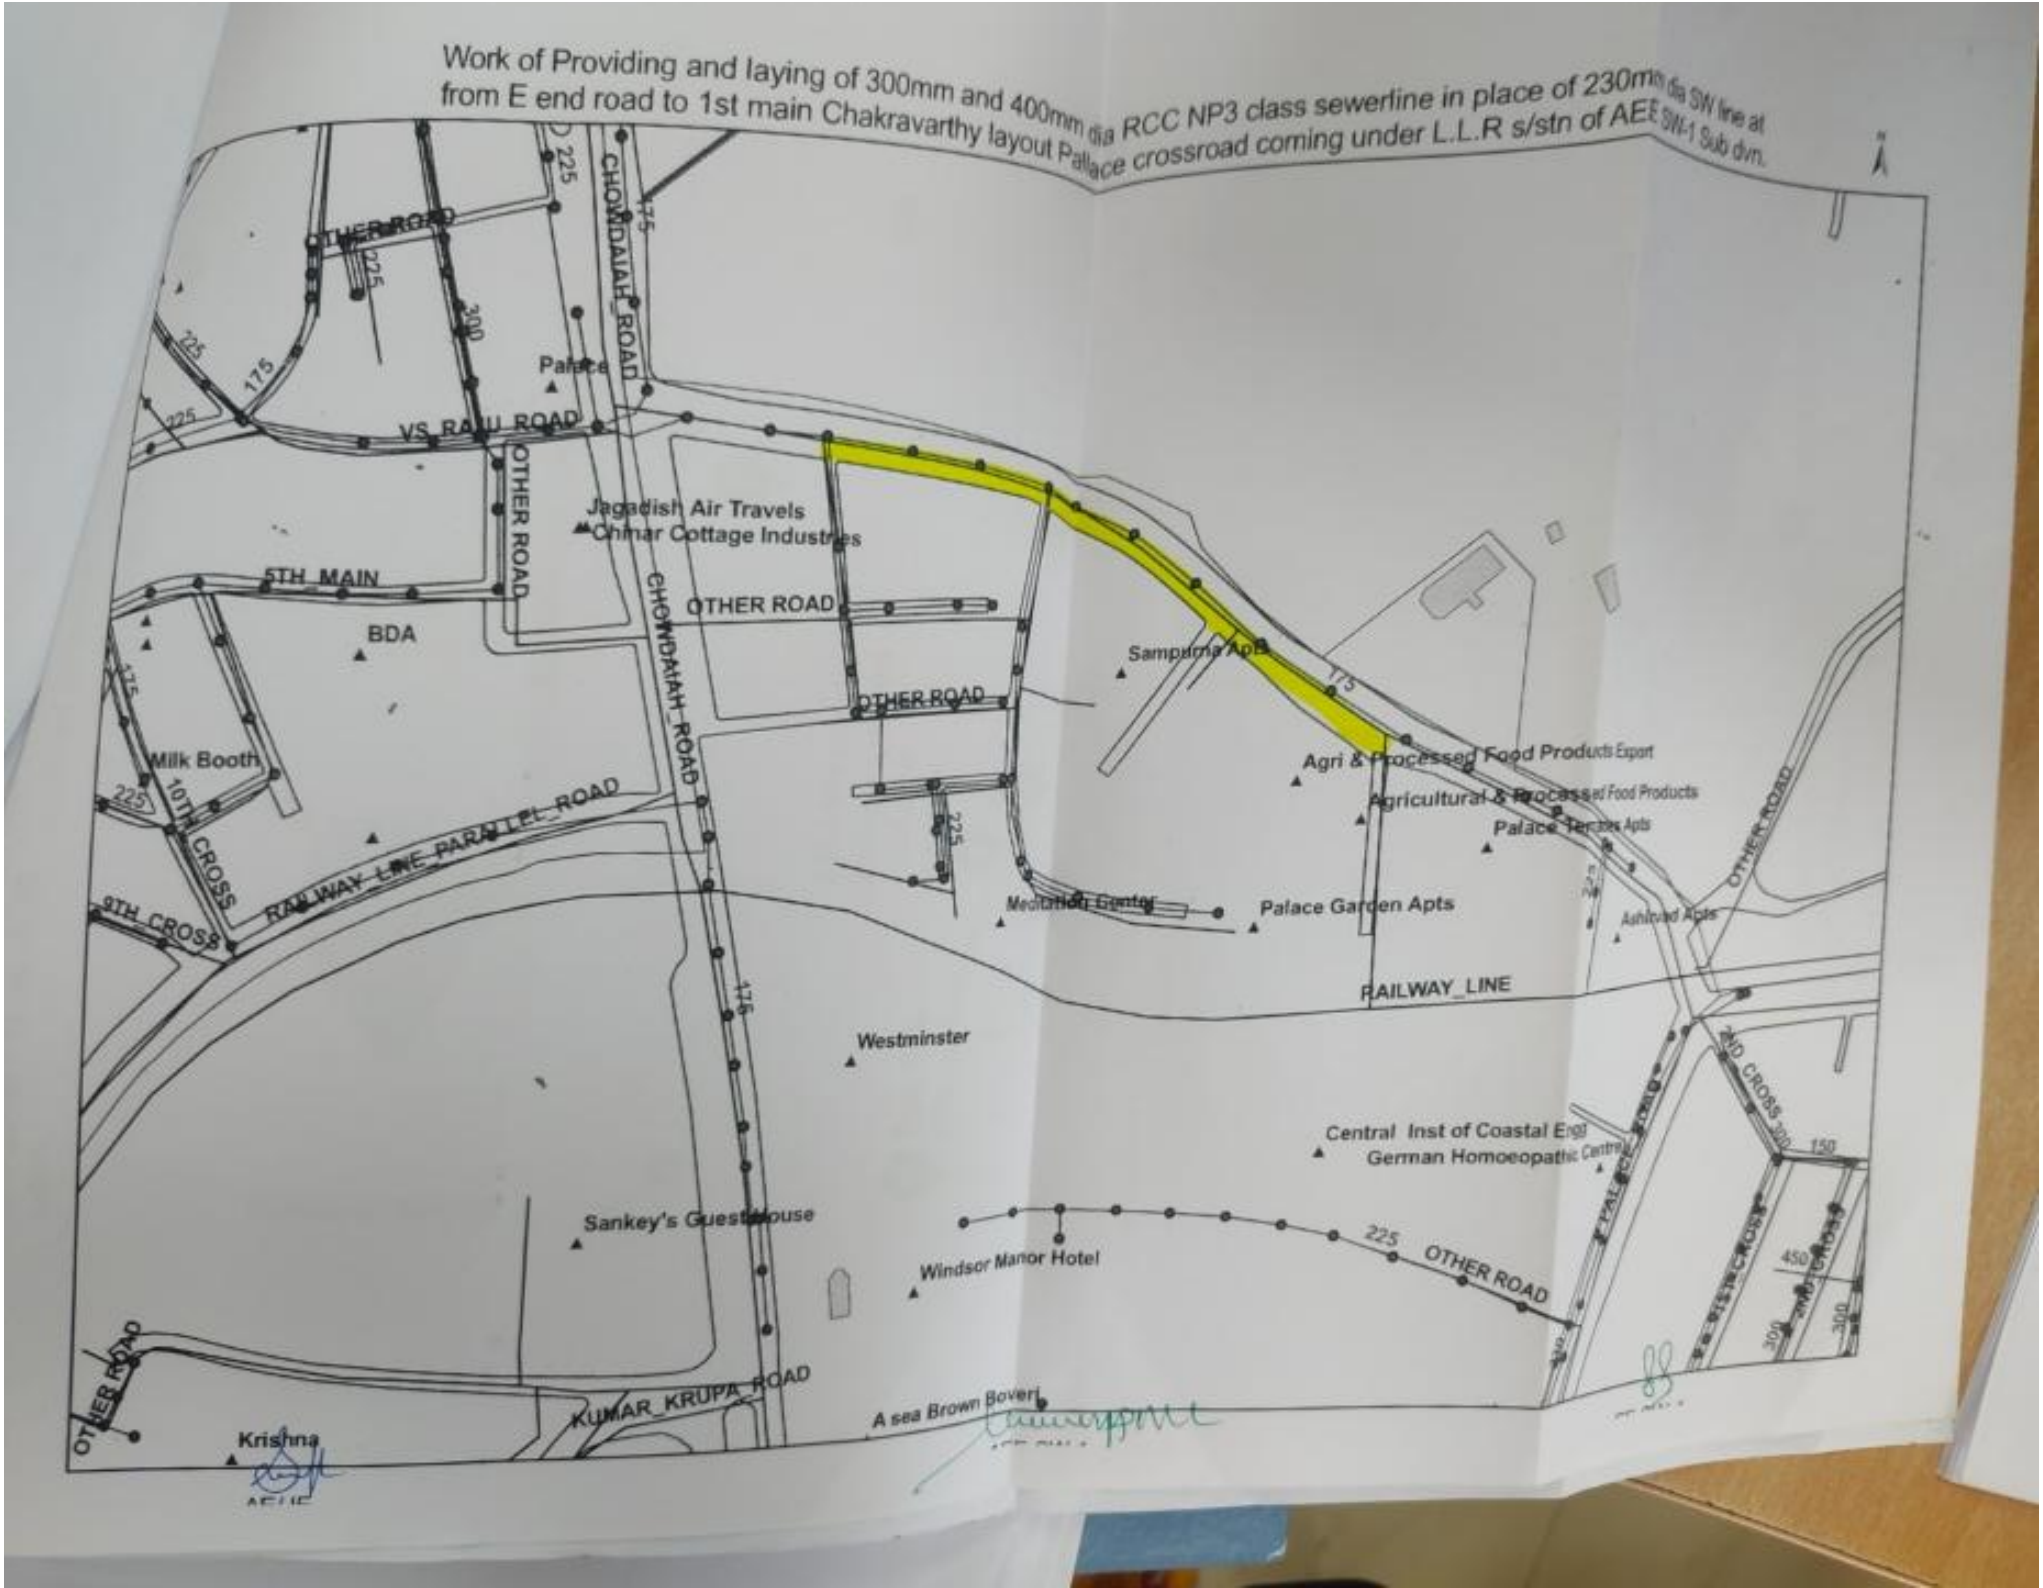
Work of Providing and laying of 300mm and 400mm dia RCC NP3 class sewerline in place of 230mm dia SW line at
from E end road to 1st main Chakravarthy layout Pallace crossroad coming under L.L.R s/stn of AEE SW-1 Sub dvn.
OTHER ROAD
CHOWDAIAH ROAD
Palace
VS RAJU ROAD
OTHER ROAD
Jagadish Air Travels
Chinar Cottage Industries
5TH MAIN
BDA
OTHER ROAD
CHOWDAIAH ROAD
OTHER ROAD
Sampanna Apts
Milk Booth
10TH CROSS
9TH CROSS
RAILWAY LINE PARALLEL ROAD
Agri & Processed Food Products Export
Agricultural & Processed Food Products
Palace Terraces Apts
Palace Garden Apts
Ashirvad Apts
OTHER ROAD
RAILWAY_LINE
Westminster
Central Inst of Coastal Engl
German Homoeopathic Centre
2ND CROSS
PALACE LONG
Sankey's Guest House
Windsor Manor Hotel
OTHER ROAD
OTHER ROAD
KUMAR KRUPA ROAD
A sea Brown Boveri
Krishna
225
175
300
150
450

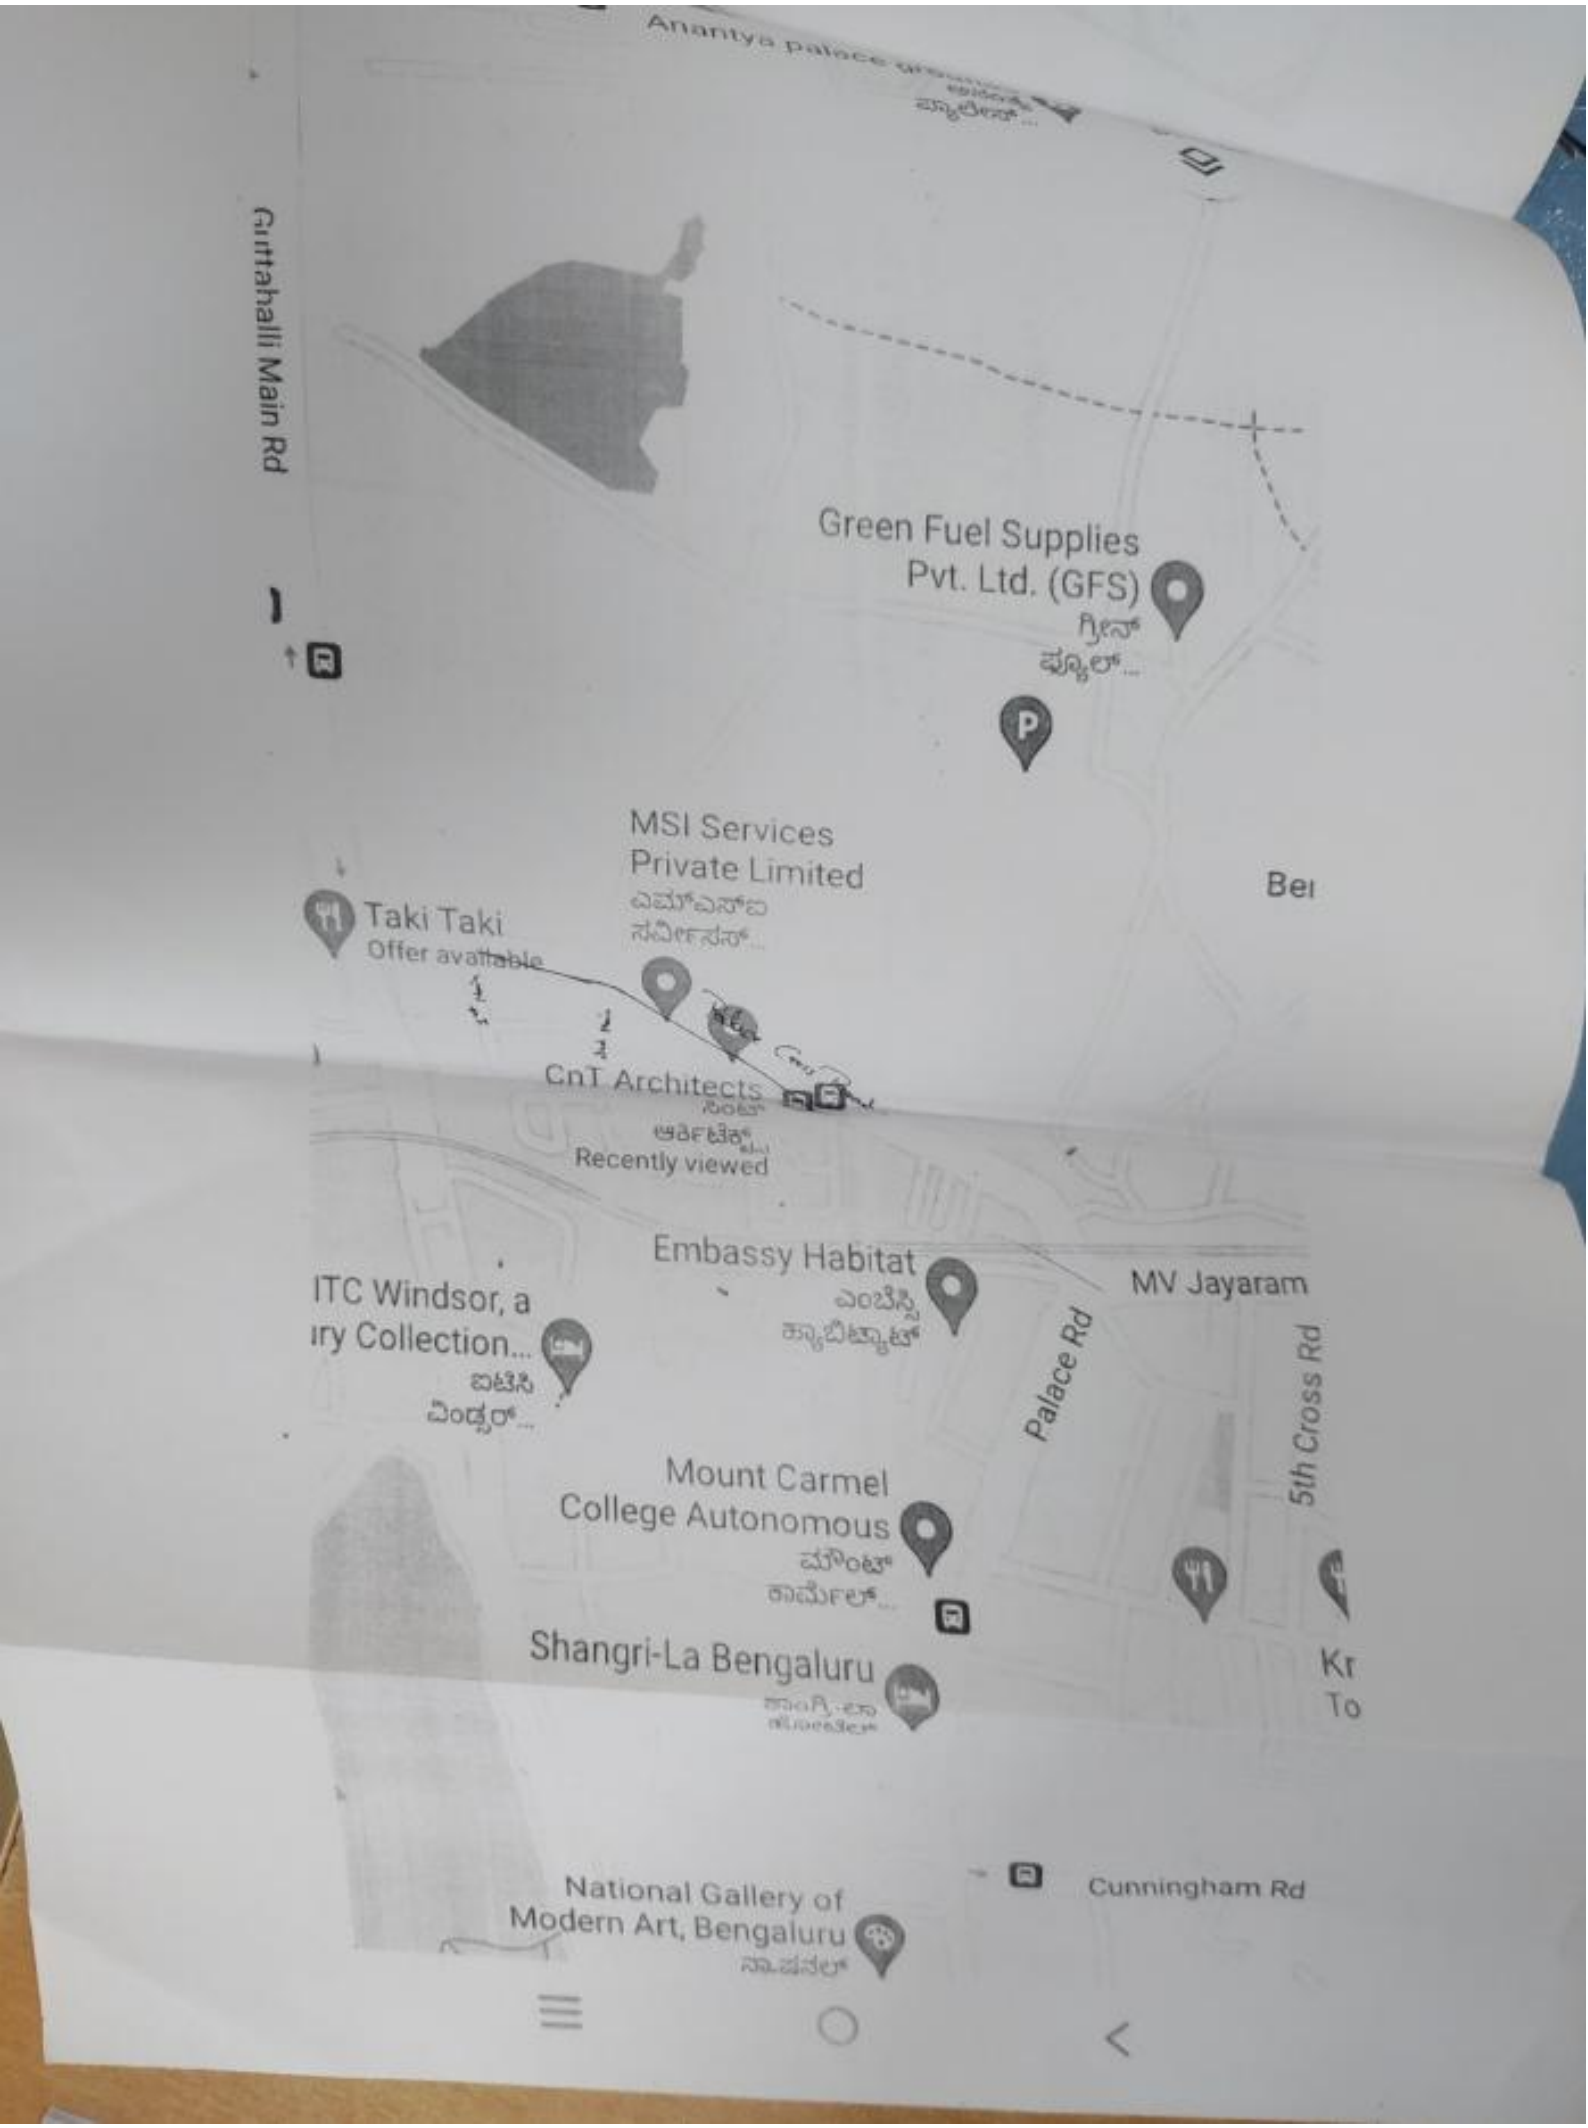
Guttahalli Main Rd
Green Fuel Supplies Pvt. Ltd. (GFS)
MSI Services Private Limited
Taki Taki
Offer available
CnT Architects
Recently viewed
Embassy Habitat
ITC Windsor, a
Mount Carmel College Autonomous
Shangri-La Bengaluru
MV Jayaram
Palace Rd
5th Cross Rd
National Gallery of Modern Art, Bengaluru
Cunningham Rd